1. Barrel length and diameter as specified in the contract documents.
2. Riser pipe and base/dewatering device: See Figure 9040.115.
3. Anti-vortex device: See Figure 9040.116.

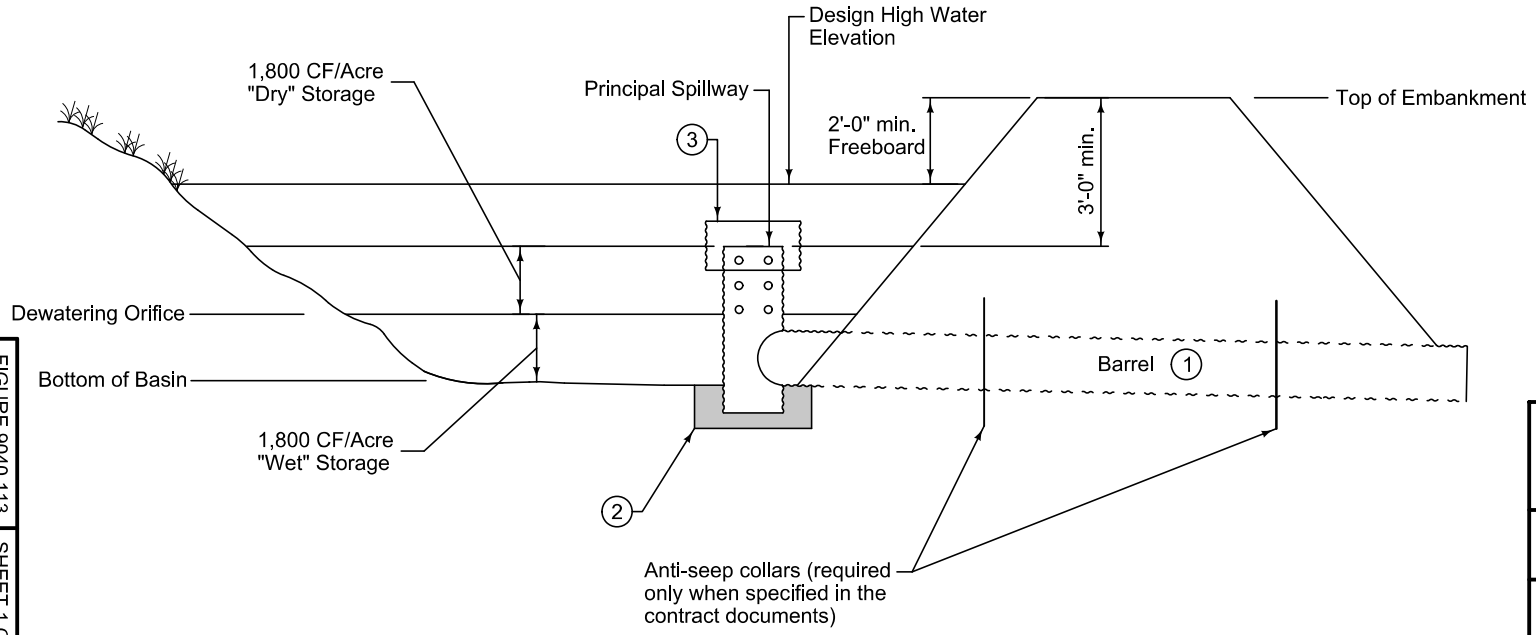

FIGURE 9040.113

SHEET 1 OF 1

SUDAS

REVISION	
2	10-21-14

9040.113

SHEET 1 of 1

SUDAS Standard Specifications

SEDIMENT BASIN WITHOUT EMERGENCY SPILLWAY